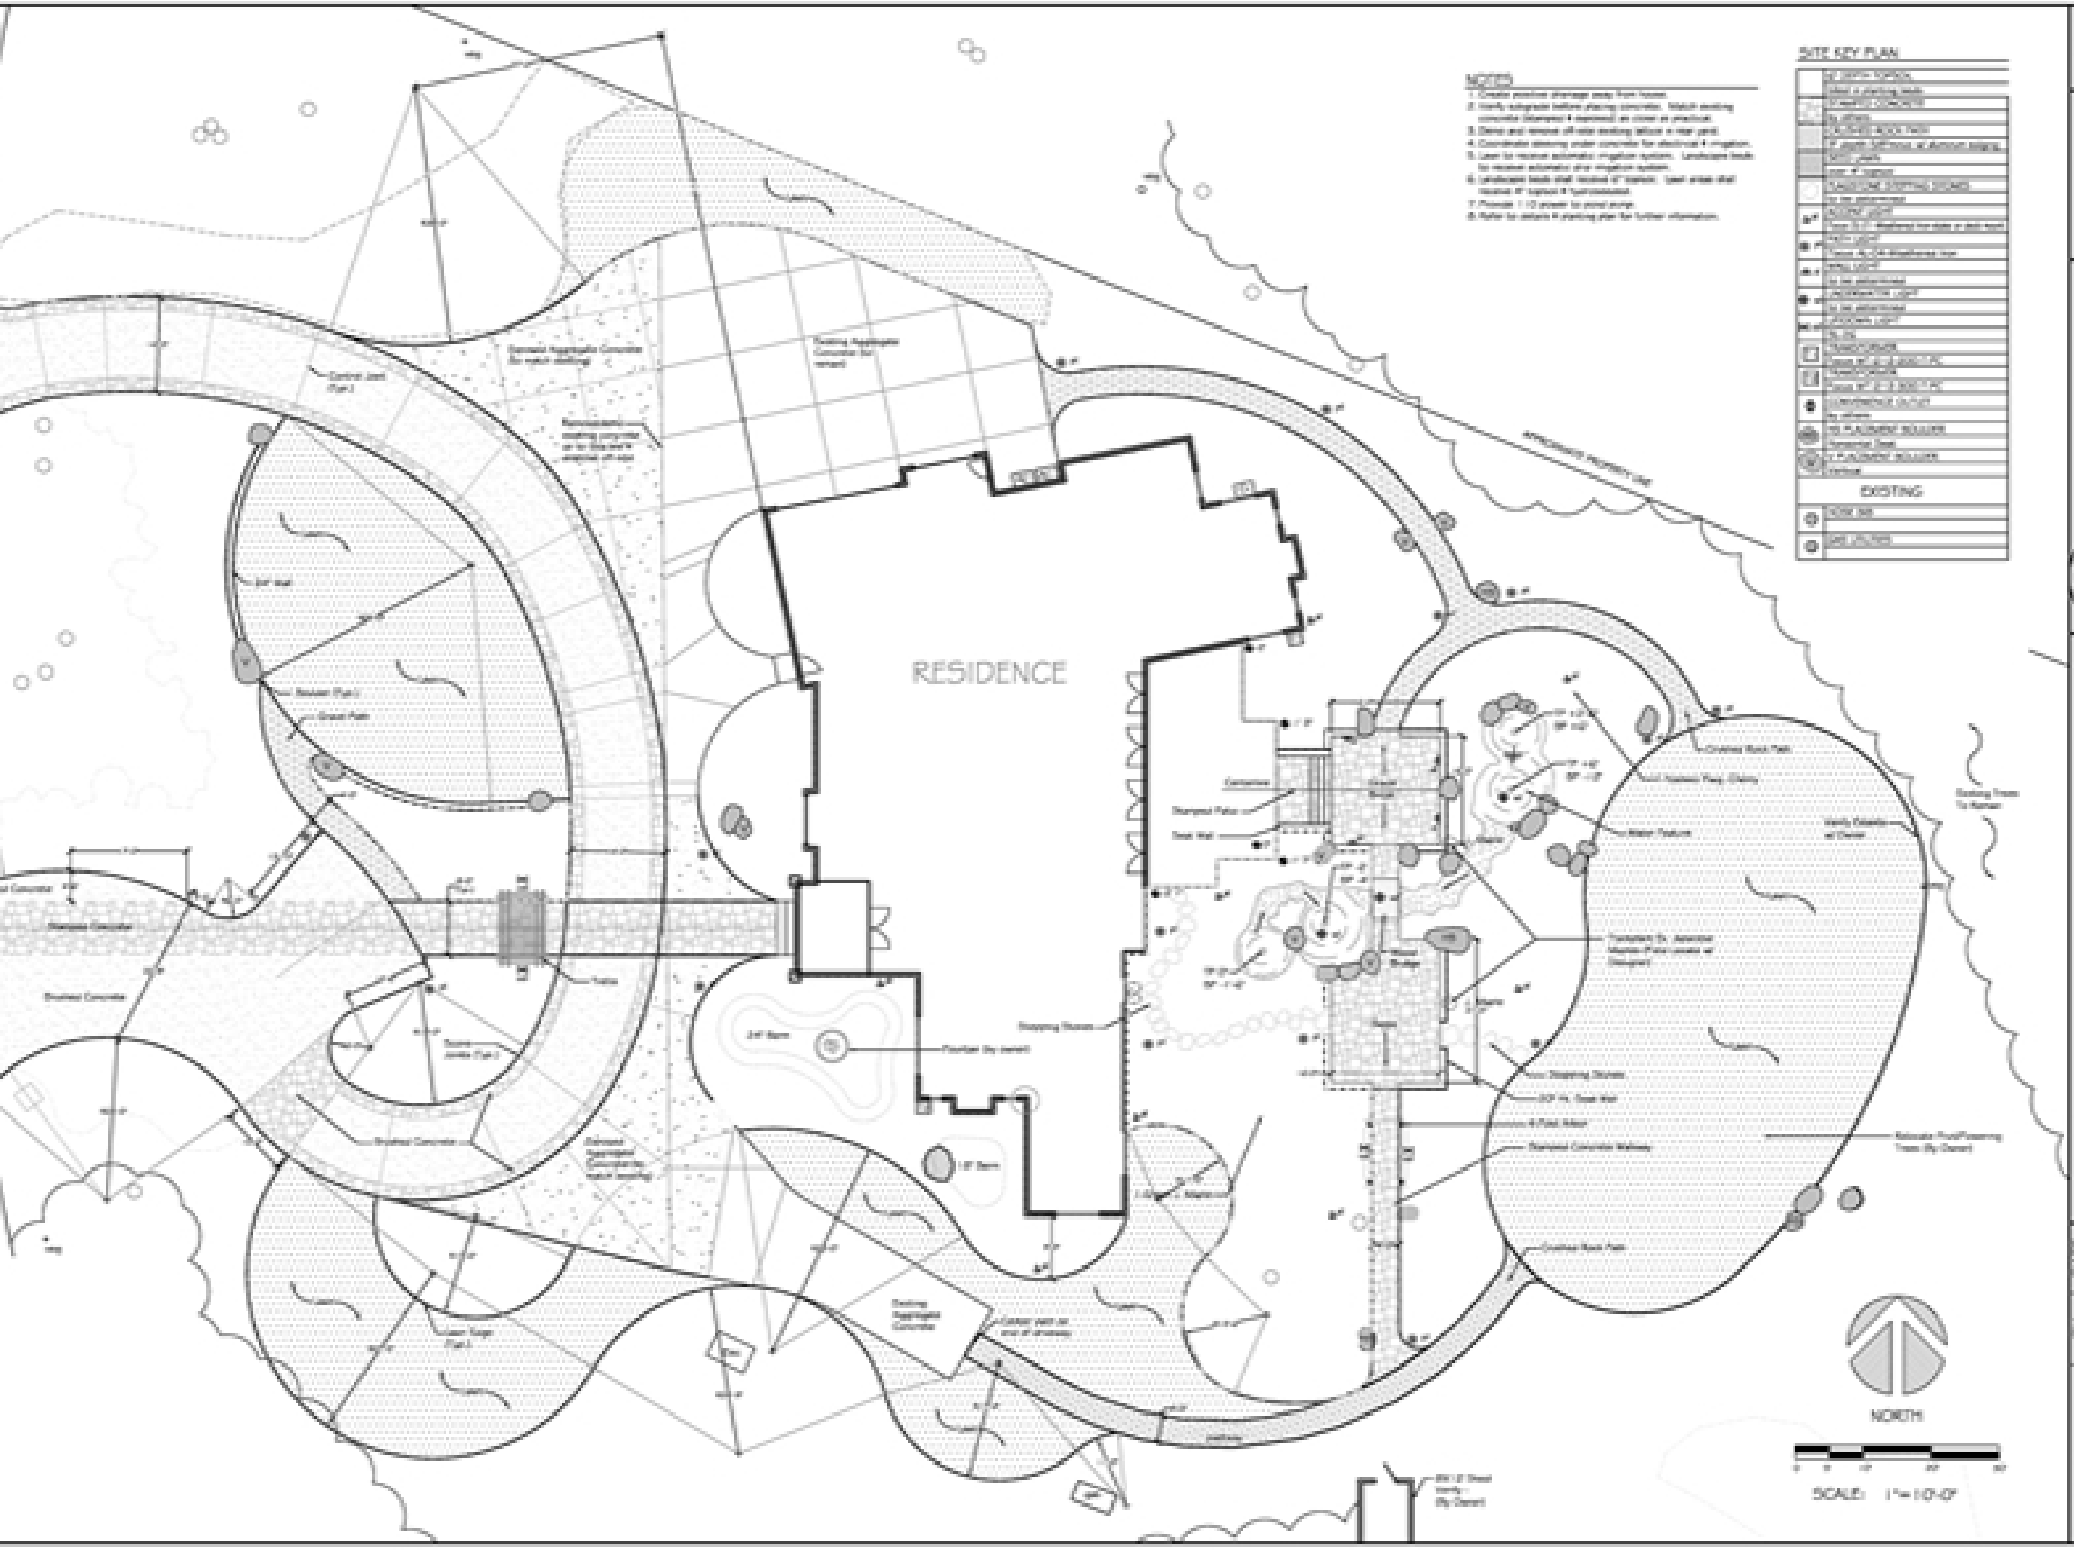
RESIDENCE
NOTES
SITE KEY PLAN
EXISTING
NORTH
SCALE: 1"=10'-0"
PUGET SOUND
PROJECT 2
SHEET